


**PLAN OF SUBDIVISION OF
LOT 51 (Plan 1161)
OF WEST 1/2 OF
SECTION 20 TOWNSHIP 12
NEW WESTMINSTER DISTRICT**

Scale 1 inch = 200 feet

29383

Deposited in the Land Registry Office at
New Westminster B.C. this 28 day
of APR 1966

[Signature] Registrar
REF. 577676E

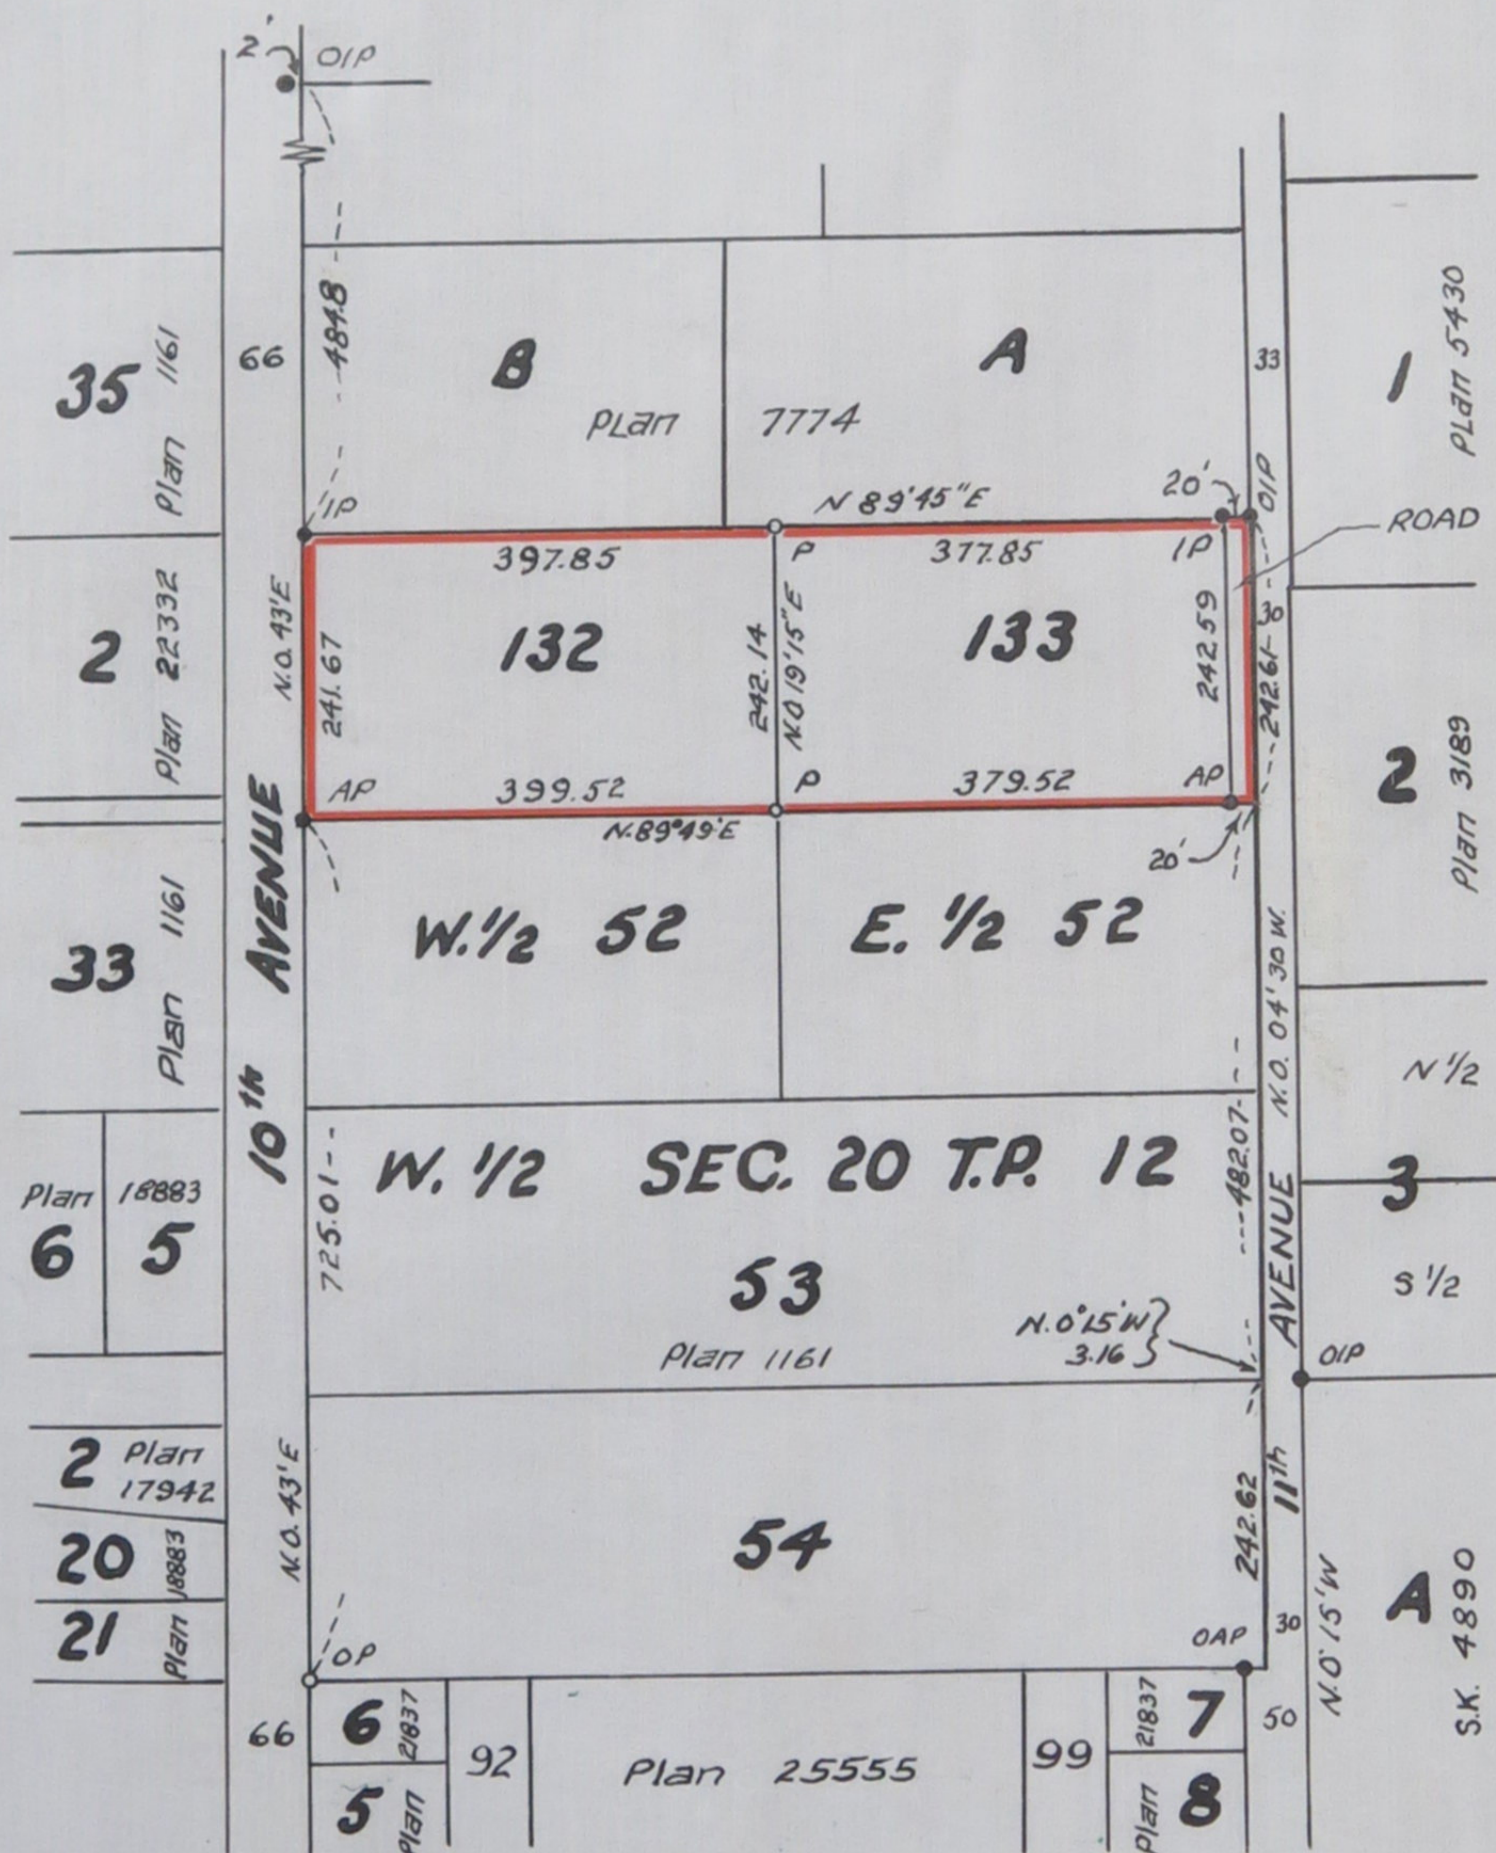

I, Vernon Edge of Harey B.C. a British Columbia Land
Surveyor make oath and say that I was present at
and did personally superintend the survey represented
by this plan and that the survey and plan are correct
The said survey was completed
on the 9th day of February 1966

Sworn by me this 23rd day of February 1966 } *Vernon Edge*

[Signature]

A Notary Public in for the
Province of British Columbia

Legend

- Oap Old Aluminum post found
- Ap Aluminum post set
- Oip Iron post found
- Ip Iron post set
- Op Old post found
- P Cedar post set

Owner G. M. Allen
Witness [Signature]

Owner Margie J. Allen
Witness [Signature]

Approved under the Land Registry Act
This 28 day of February 1966
27th April

[Signature] Engineer for Maple Ridge
Approving Officer