SUBDIVISION PLAN OF LOT 1 OF LOT 60 PLAN 38897 OF THE WEST 1/2 OF SEC. 20 TP. 12 PLAN 9944 N.W.D.

Ref. 713655E

Scale 1 inch = 100 feet

Deposited in the Land Registry Office at New Westminster, B.C. this 23rd day of March, 1971.

Registrar

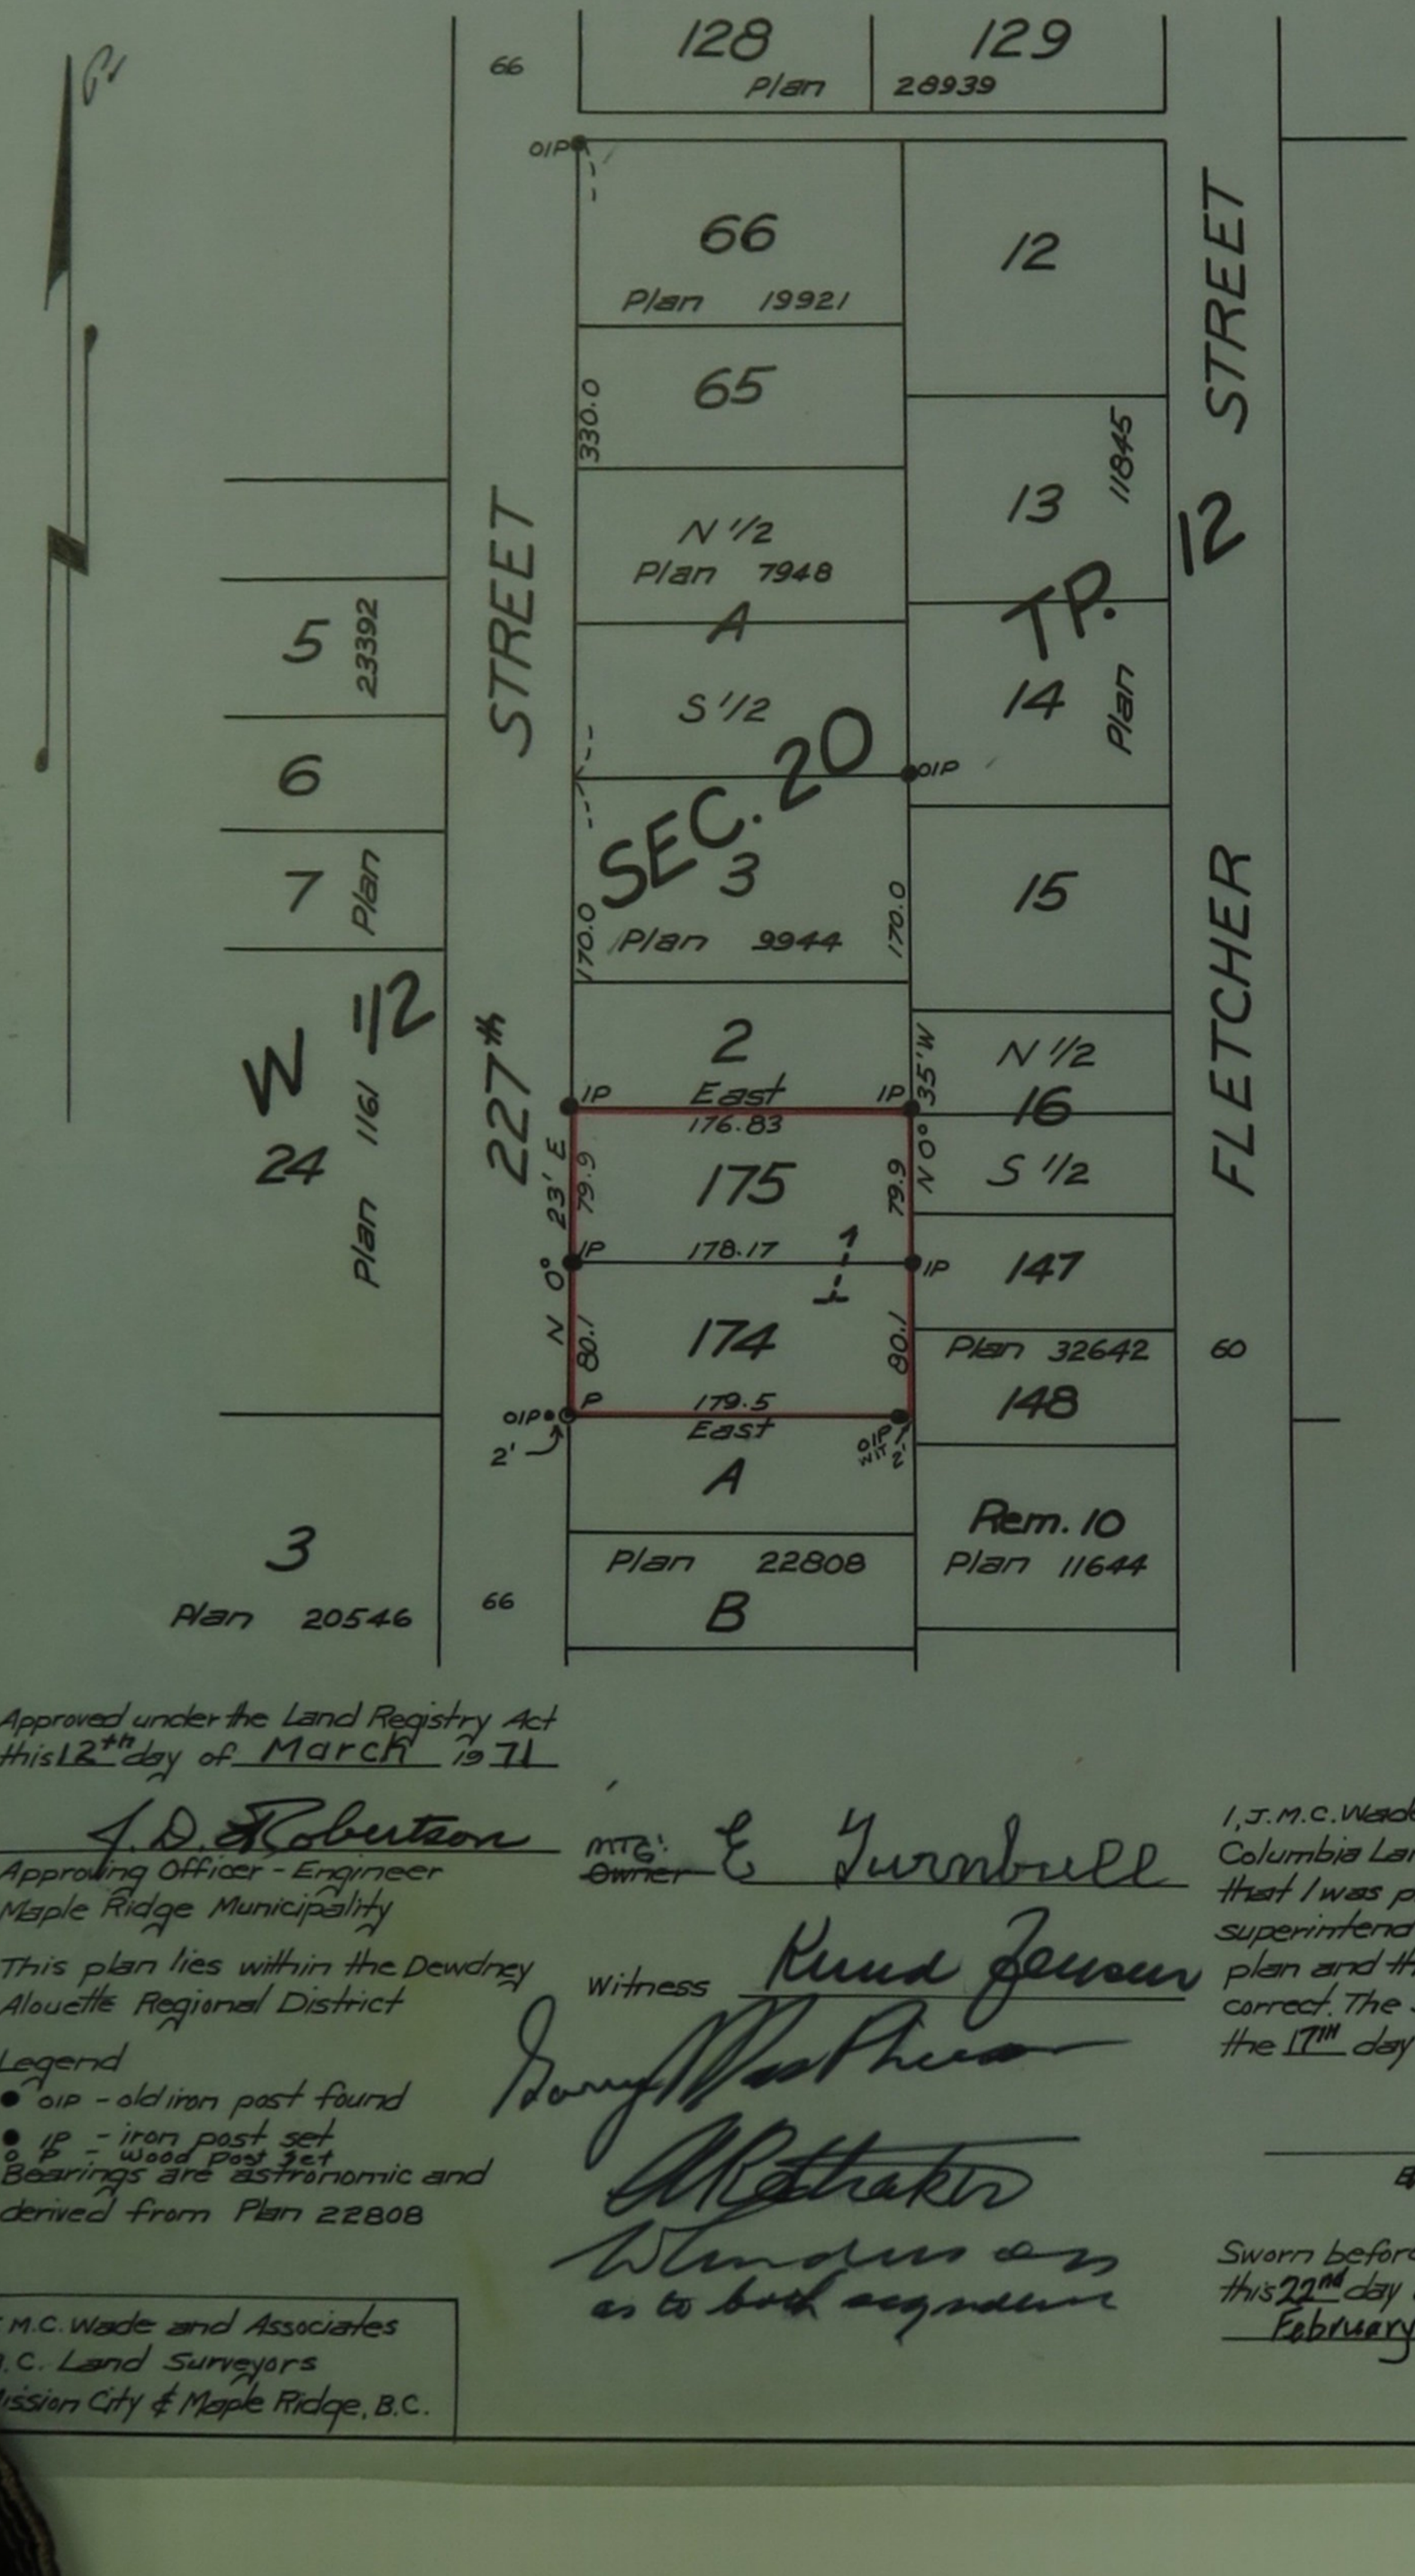

Approved under the Land Registry Act this 12th day of March 1971

Approving Officer - Engineer
Maple Ridge Municipality

This plan lies within the Dewdney Alouette Regional District

Legend
- ● OIP - old iron post found
- ● IP - iron post set
- o IP - wood post set

Bearings are astronomic and derived from Plan 22808

MTG: E Turnbull
Owner

Witness Kenneth Jensen

Witness as to both signatures

I, J.M.C. Wade, of Maple Ridge, B.C. a British Columbia Land Surveyor, make oath and say that I was present at and did personally superintend the survey represented by this plan and that the survey and plan are correct. The said survey was completed on the 17th day of February A.D. 71

J.M.C. Wade.
B.C. Land Surveyor

Sworn before me this 22nd day of February 1971

A Notary Public in and for the Province of British Colu

J. M.C. Wade and Associates
B.C. Land Surveyors
Mission City & Maple Ridge, B.C.