

**SUBDIVISION PLAN OF LOT 120
OF THE WEST 1/2 OF SEC. 20 TP. 12
PLAN 28579 N.W.D.**

NTM - 2 1971


PLAN 39918

Scale : 1 inch = 50 feet

651316^E 675551^E

Deposited in the Land Registry Office
at New Westminster, B.C.
this 7 day of September 1971

J. Bellwood
Registrar

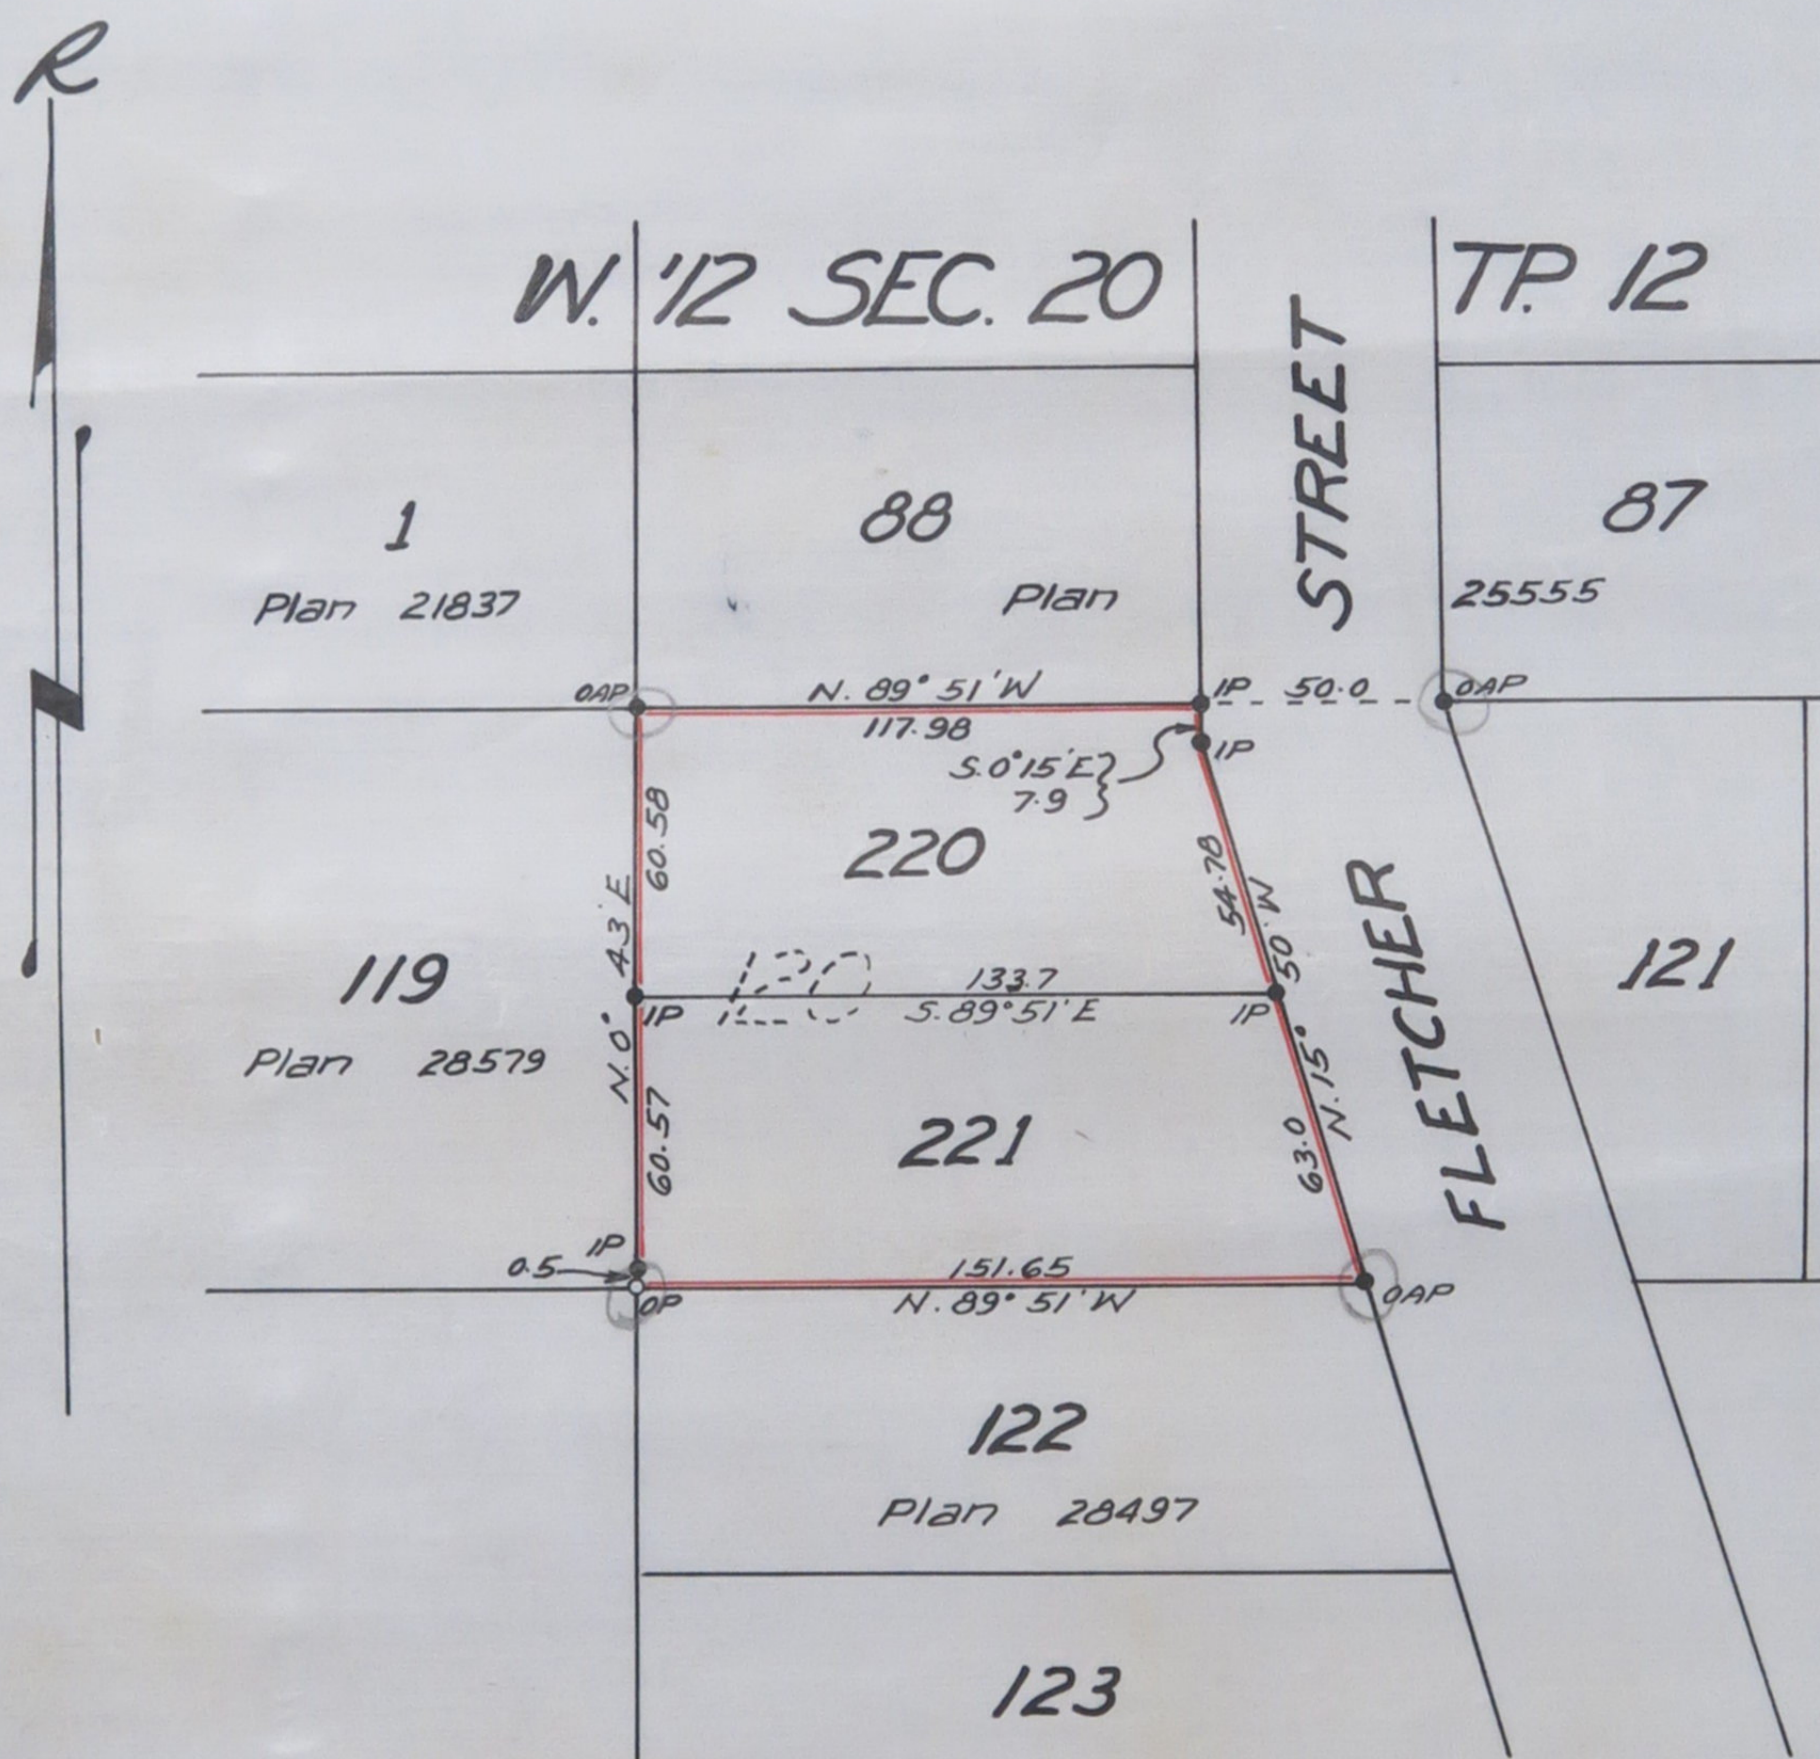

Owner *Justin Renspel*
Witness *Helmut P. Pearson*

Legend

- OAP = Old Aluminum past found
- IP = Iron past set
- OAP = Old cedar past found
- ~~●~~ Cedar past set

Bearings are astronomic and
derived from Plan 28579

J.M.C. Wade and Associates
B.C. Land Surveyors
Mission & Maple Ridge B.C.

Approved under the Land Registry Act
this 17 day of August 1971

J.M. Wade
Approving Officer Engineer
Maple Ridge Municipality

This plan lies within the Dewdney
Alouette Regional District

I J.M.C. Wade, of Maple Ridge, B.C. a British Columbia
Land Surveyor, make oath and say that I was
present at and did personally superintend the
survey represented by this plan and that the
survey and plan are correct. The said survey
was completed on the 10th day of August
1971

J.M. Wade
B. S. L. S.
Sworn before me
this 16 day of August 1971
A Notary Public in and for the
Province of British Columbia