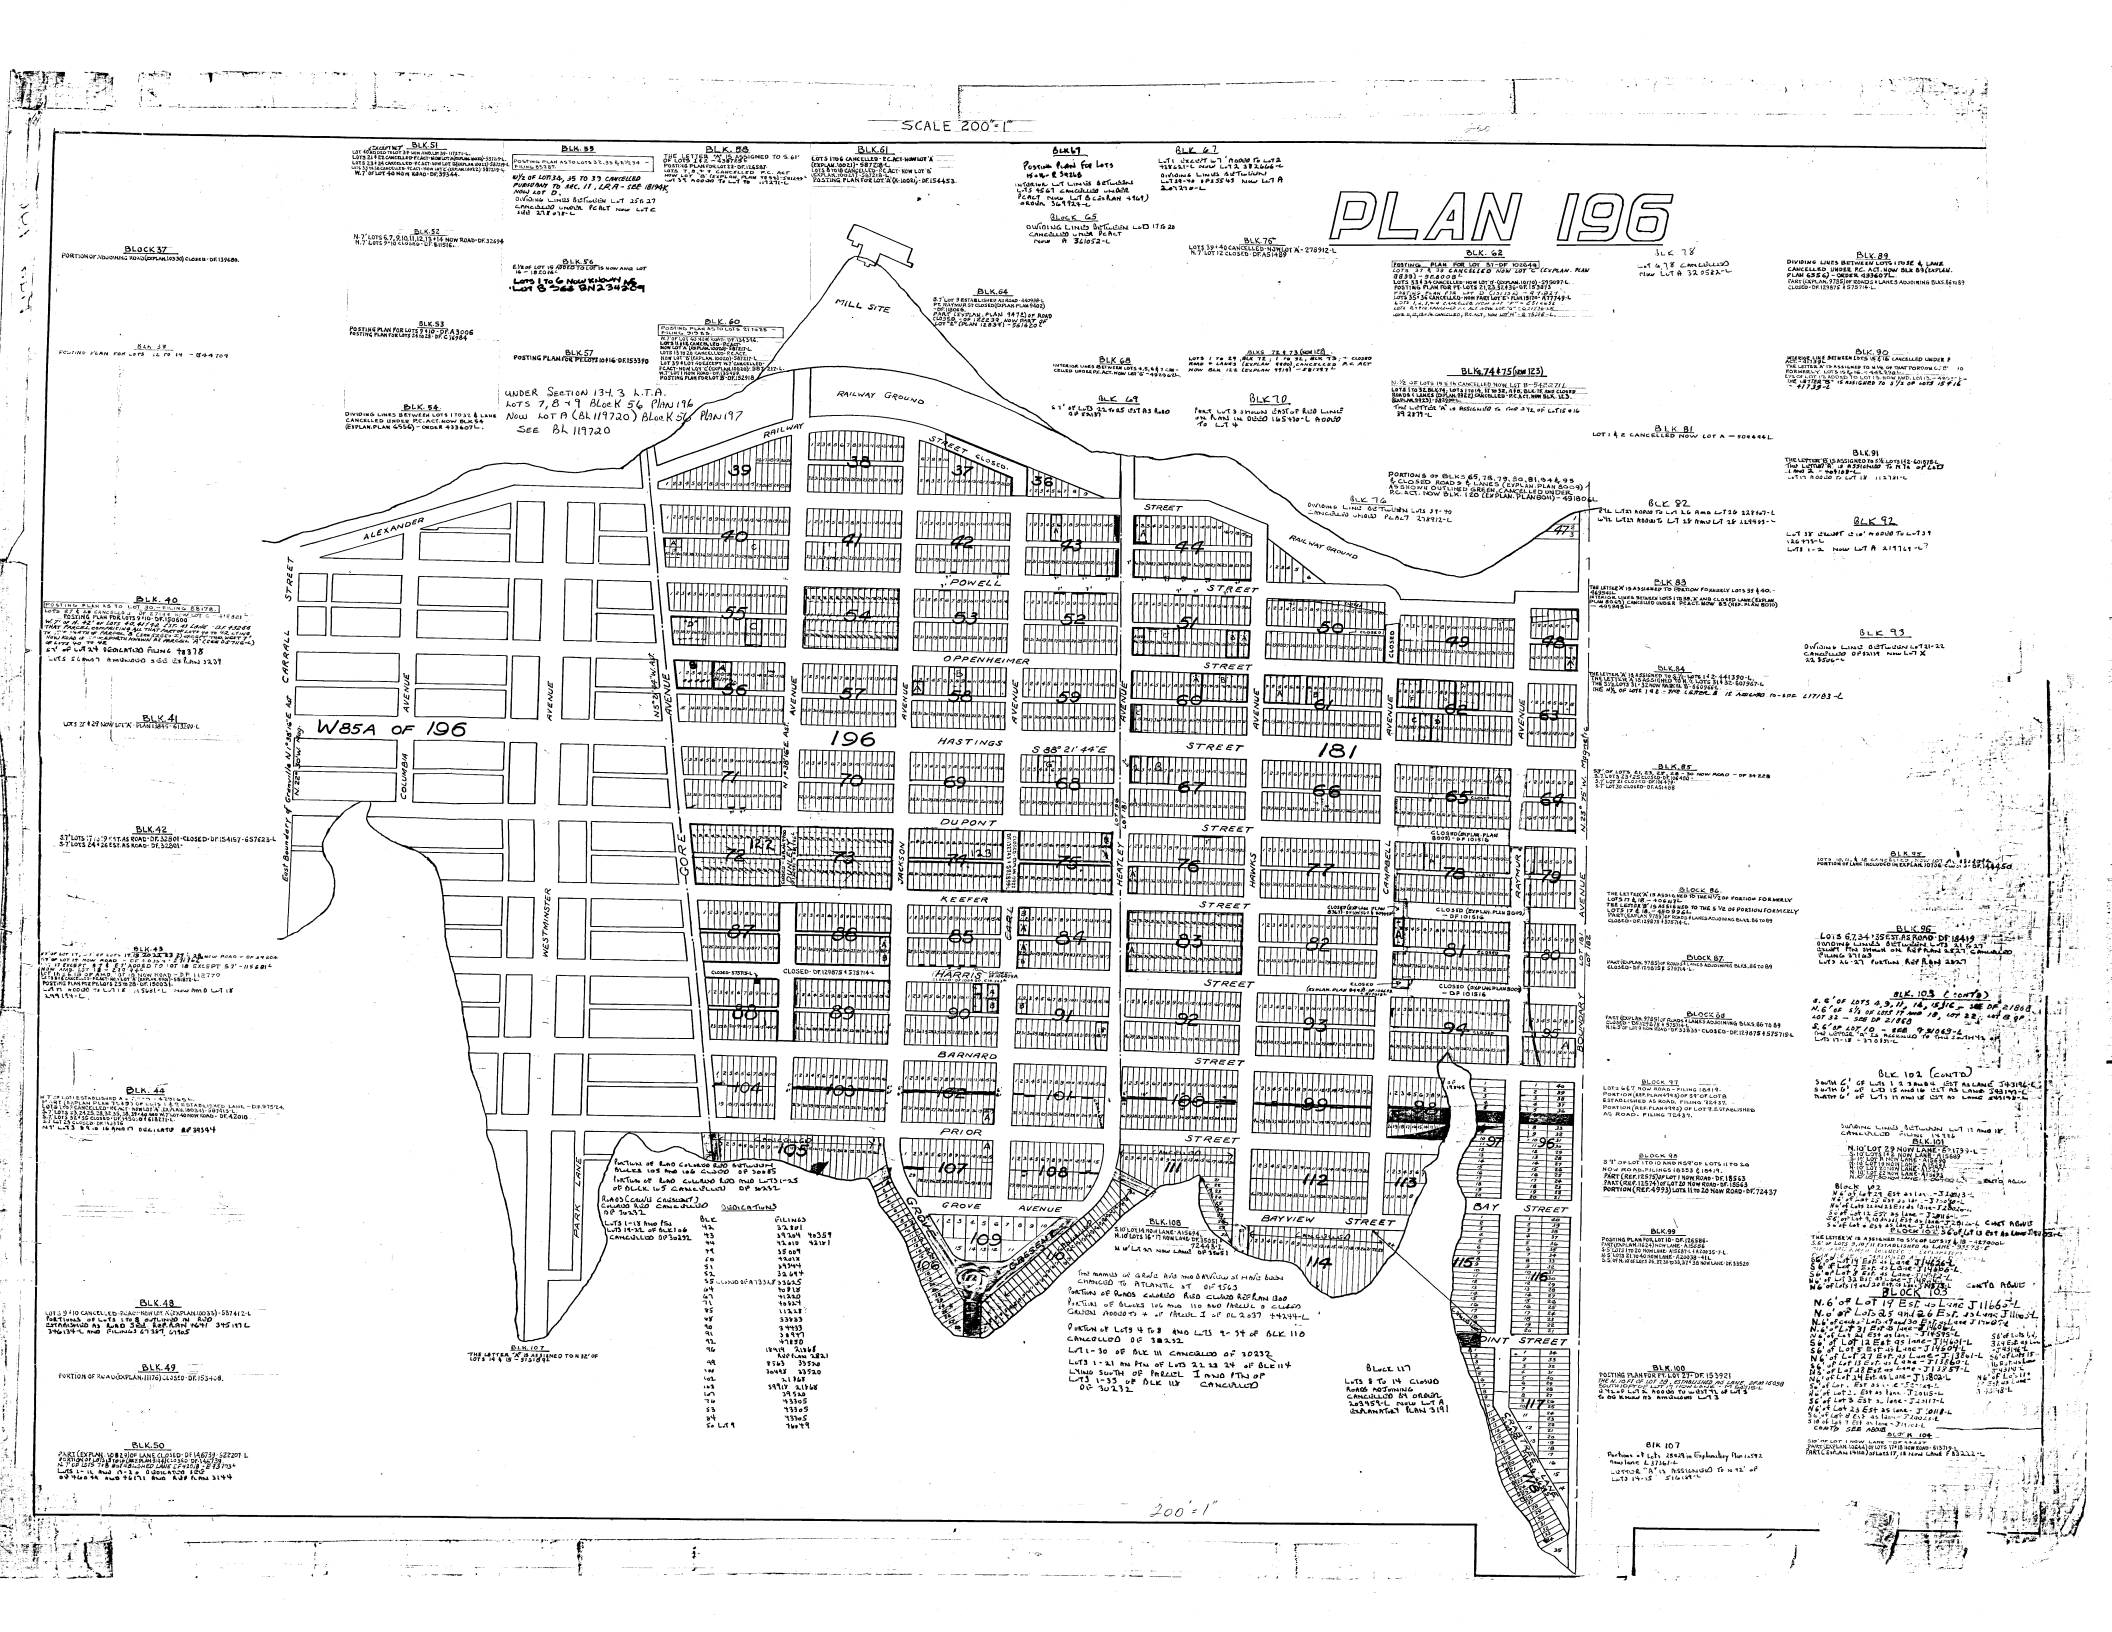
PLAN 196
SCALE 200'=1'
MILL SITE
RAILWAY GROUND
ALEXANDER STREET
CARRALL STREET
POWELL STREET
OPPENHEIMER STREET
HASTINGS STREET
DUPONT STREET
KEEFER STREET
HARRIS STREET
BARNARD STREET
PRIOR STREET
GROVE AVENUE
BAYVIEW STREET
BAY STREET
POINT STREET
AVENUE
COLUMBIA
WESTMINSTER
GORE
JACKSON
PARK LANE
W85A OF 196
196
181
BLK 37
BLK 38
BLK 39
BLK 40
BLK 41
BLK 42
BLK 43
BLK 44
BLK 45
BLK 46
BLK 47
BLK 48
BLK 49
BLK 50
BLK 51
BLK 52
BLK 53
BLK 54
BLK 55
BLK 56
BLK 57
BLK 58
BLK 59
BLK 60
BLK 61
BLK 62
BLK 63
BLK 64
BLK 65
BLK 66
BLK 67
BLK 68
BLK 69
BLK 70
BLK 71
BLK 72
BLK 73
BLK 74 & 75
BLK 76
BLK 77
BLK 78
BLK 79
BLK 80
BLK 81
BLK 82
BLK 83
BLK 84
BLK 85
BLK 86
BLK 87
BLK 88
BLK 89
BLK 90
BLK 91
BLK 92
BLK 93
BLK 94
BLK 95
BLK 96
BLK 97
BLK 98
BLK 99
BLK 100
BLK 101
BLK 102
BLK 103
BLK 104
BLK 105
BLK 106
BLK 107
BLK 108
BLK 109
BLK 110
BLK 111
BLK 112
BLK 113
BLK 114
BLK 115
BLK 116
BLK 117
UNDER SECTION 134.3 L.T.A.
SEE BL 119720
200'=1'