PLANS CANCELLATION ACT.

PLAN SHOWING PARCEL CREATED BY THE CANCELLATION OF THE DIVIDING LINES BETWEEN:- LOTS 28 AND 29, BLOCK 41, DISTRICT LOT ~~AND~~ 196, GROUP 1, NEW WESTMINSTER DISTRICT, PLAN 196.

PLAN - 13845

Deposited in the Land Registry Office at Vancouver, B.C. on the 18th day of SEPTEMBER, 1970 UNDER SECTION 82, L.R.ACT.

REGISTRAR

SCALE:- 1 INCH = 60 FEET.

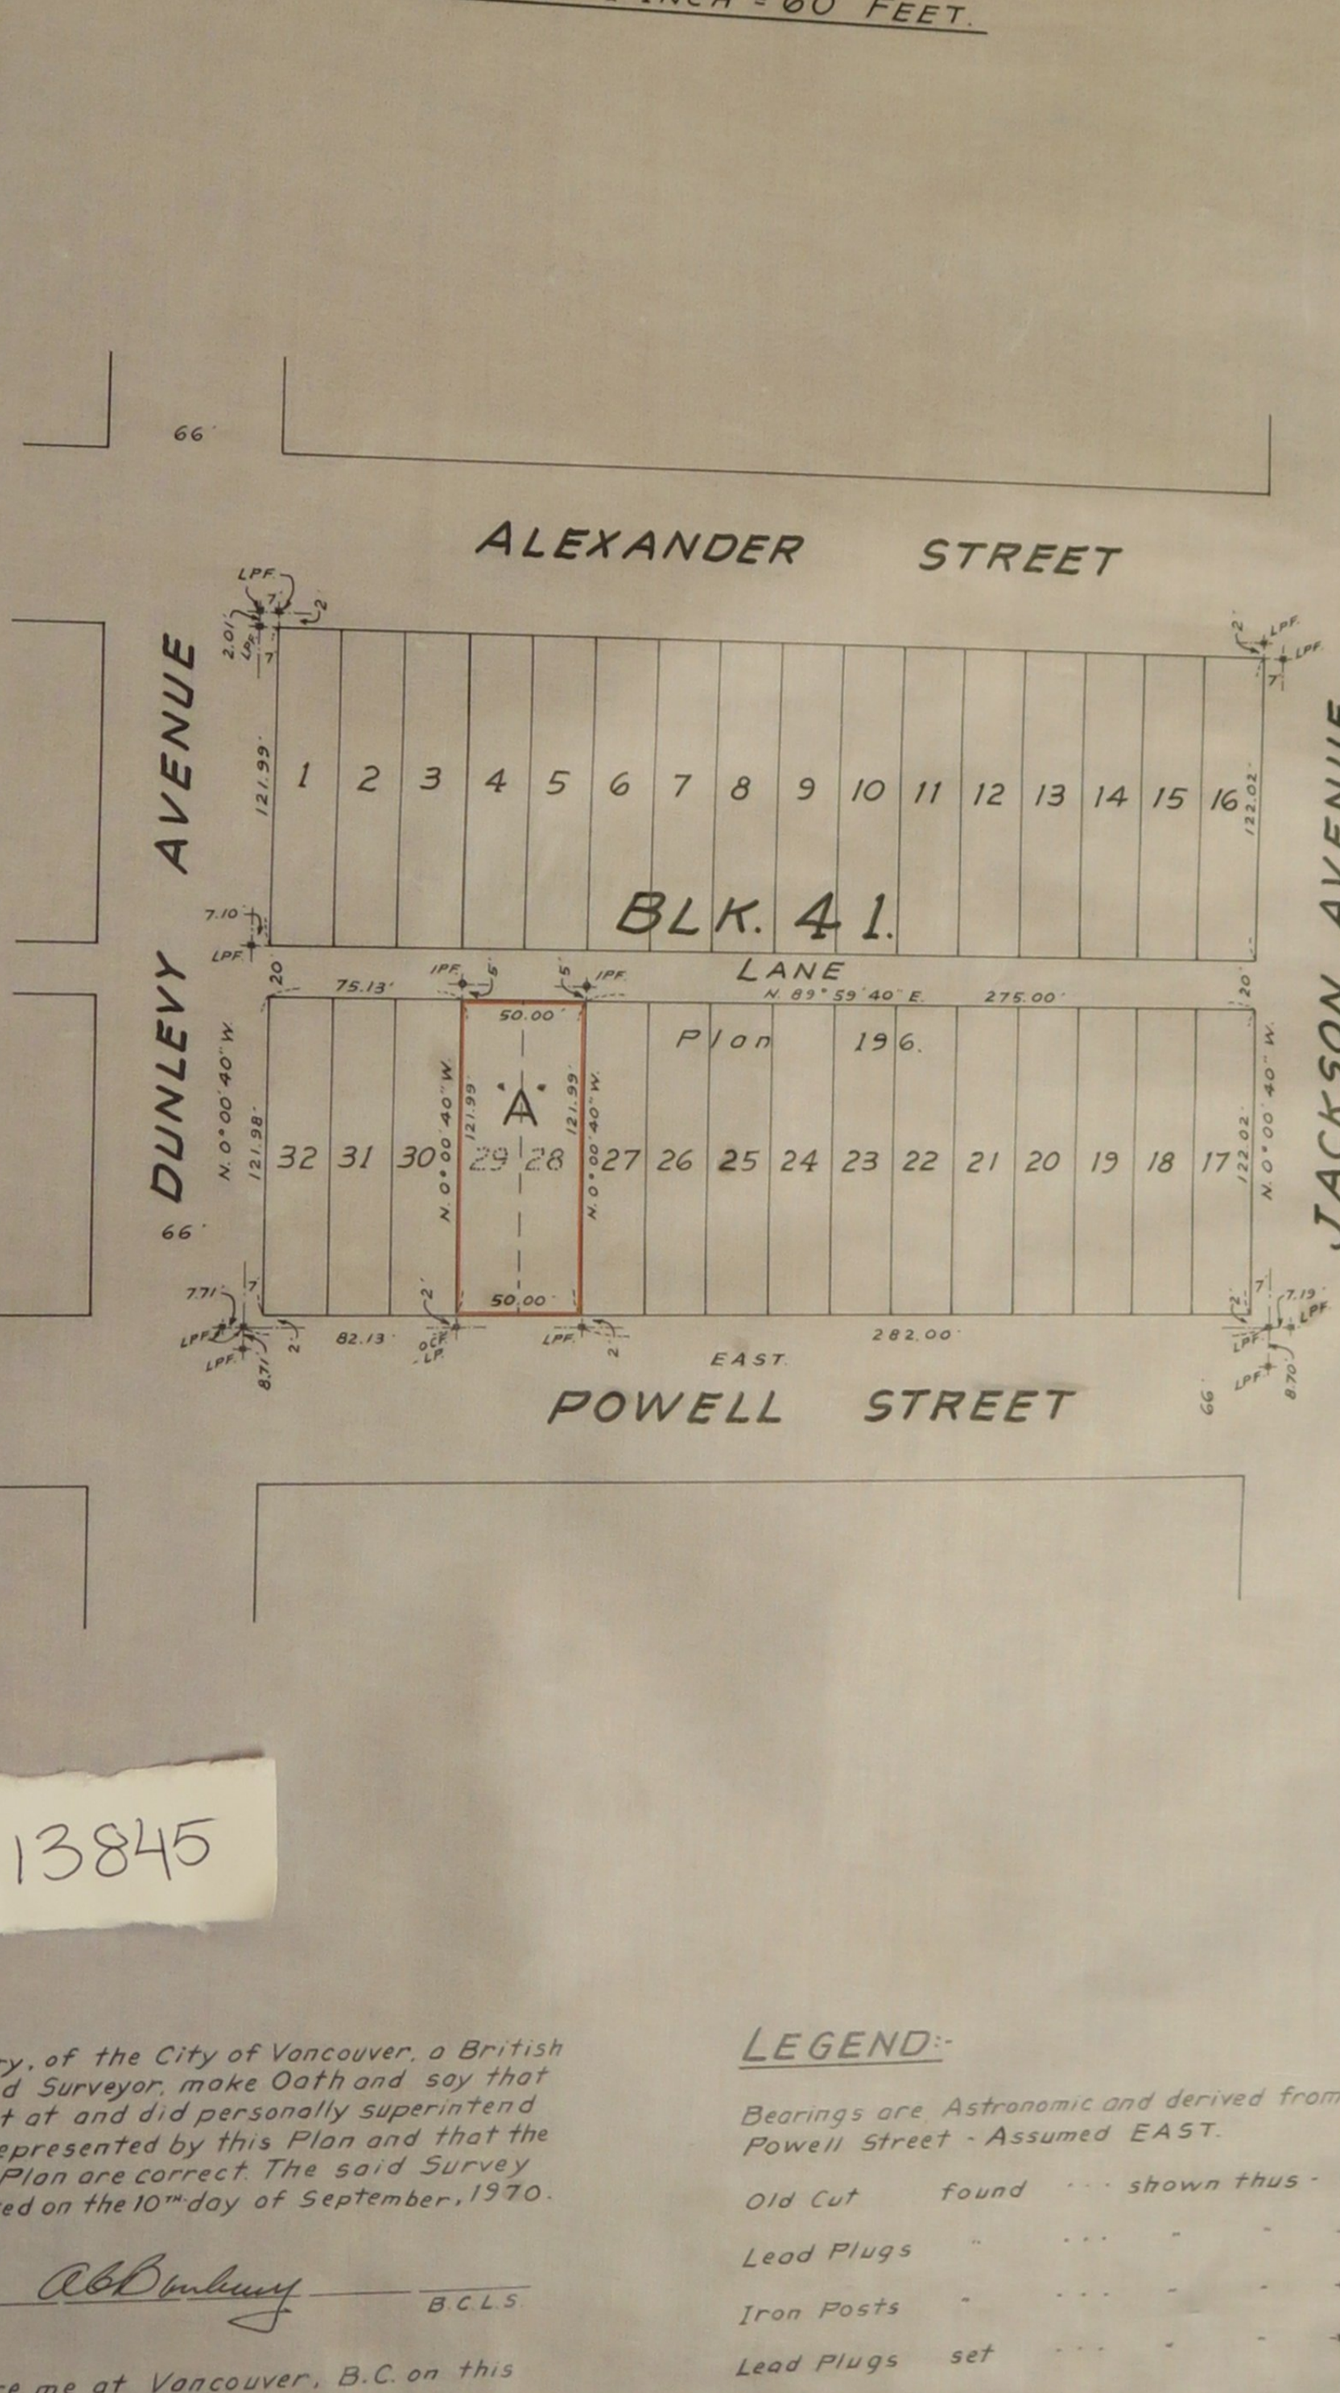

PETITIONER(S):-

James Slade

Susan Lynda Styles

Which Cross to both signatures.

ASSENTED TO:-

Diamond Jr. Trading Company Limited - Mortgagee per:

Bessie Diamond
Pres.

VAP 13845

I, A.C. Bunbury, of the City of Vancouver, a British Columbia Land Surveyor, make Oath and say that I was present at and did personally superintend the Survey represented by this Plan and that the Survey and Plan are correct. The said Survey was completed on the 10th day of September, 1970.

A.C. Bunbury B.C.L.S.

Sworn before me at Vancouver, B.C. on this 11th day of September, 1970.

A Commissioner for taking Affidavits within the

LEGEND:-

Bearings are Astronomic and derived from Powell Street - Assumed EAST.

Old Cut	found	shown thus	⌊ O.C.F.
Lead Plugs	"	-	+ LPF.
Iron Posts	"	-	+ IPF.
Lead Plugs	set	-	+ LP

- This Plan lies within the 'Greater Vancouver' Regional

HERMON, COTTON & B.
DOMINION & B.C. LAND
VANCOUVER & SQUA

S-1253.