L.R.O. No. 9115

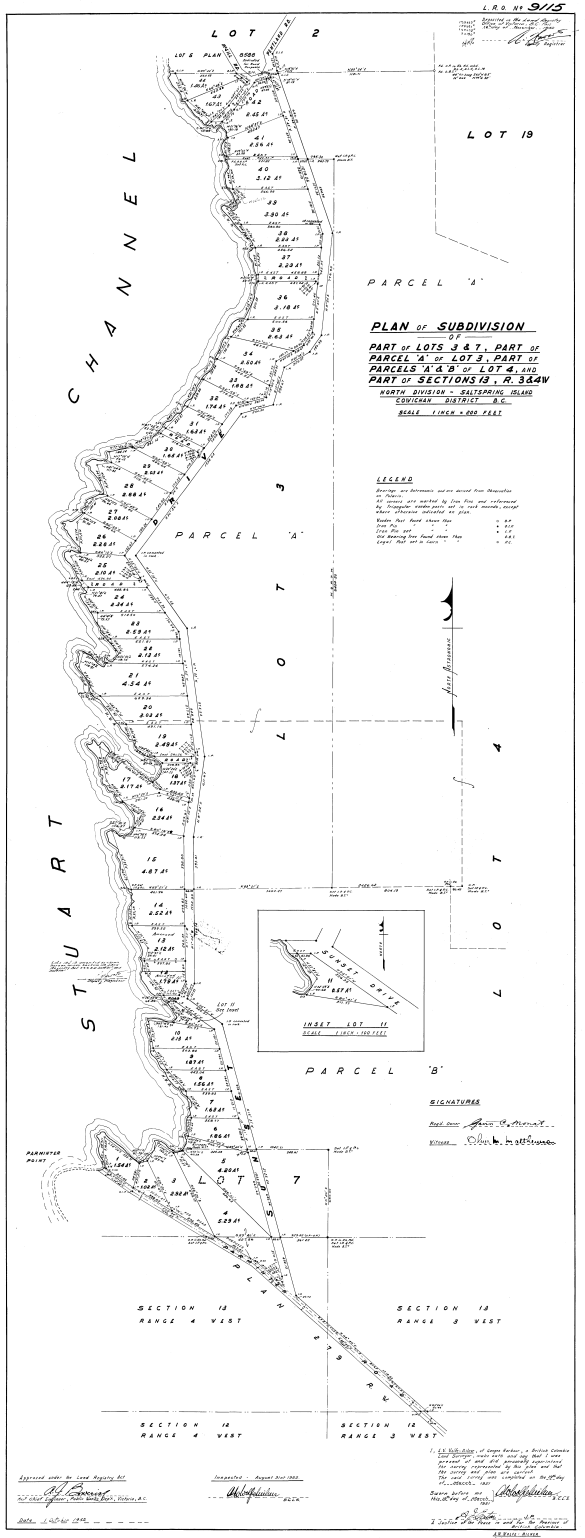

PLAN OF SUBDIVISION
OF
PART OF LOTS 3 & 7, PART OF PARCEL 'A' OF LOT 3, PART OF PARCELS 'A' & 'B' OF LOT 4, AND PART OF SECTIONS 13, R. 3 & 4 W

NORTH DIVISION - SALTSPRING ISLAND
COWICHAN DISTRICT B.C.

SCALE 1 INCH = 200 FEET

LEGEND

Bearings are Astronomic and are derived from Observations on Polaris.
All corners are marked by iron flies and referenced by triangular wooden posts set in rock mounds, except where otherwise indicated on plan.

Wooden Post found shown thus	= W.P.
Iron Pin " " "	= I.P.
Iron Pin set " " "	= I.P.
Old Bearing Tree found shown thus	= O.B.T.
Legal Post set in Cairn " "	= P.C.

SIGNATURES

Regd. Owner [signature]

Witness [signature]

Approved under the Land Registry Act
[signature]
Mr. Chief Engineer, Public Works Dept., Victoria, B.C.

Date 1 Oct 1952

Inspected - August 21st 1952
[signature]
B.C.L.S.

I, L.V. Vickers, of Campus Harbour, a British Columbia Land Surveyor, make both and say that I was present at and did personally superintend the survey represented by this plan and that the survey and plan are correct.
The survey was completed on the 19th day of March, 1951

Sworn before me
This 20th day of March, 1951
[signature]
B.C.L.S.

A Notary Public
[signature]
A Notary Public in and for the Province of Alberta

A.R. Davis Bldg.
B.C. Land Surveyors
Lands Services B.C.
P.O. Box 20 Ft. Nelson, B.C.