PLAN OF SUBDIVISION OF PART OF WEST 1/2 SEC 2 RANGE 2 EAST NORTH SALT SPRING ISLAND COWICHAN DISTRICT.

Scale: 1 inch = 100 feet

PLAN No 22860

Deposited in the Land Registry Office at Victoria, B.C.
this 14th day of JANUARY 1970
H. H. Kennedy
Registrar

Bearings are Astronomic derived from Plan 17449 R.W.
Corners are marked by 1½" Sq. Oak Iron Bars and referenced by Triangular Cedar Posts set in Rock Mounds.

	shown thus
Iron Pipe found	● O.I.P.
1¼" Sq. Oak Iron Bar found	● O.I.B.
" " " " set	● I.P.

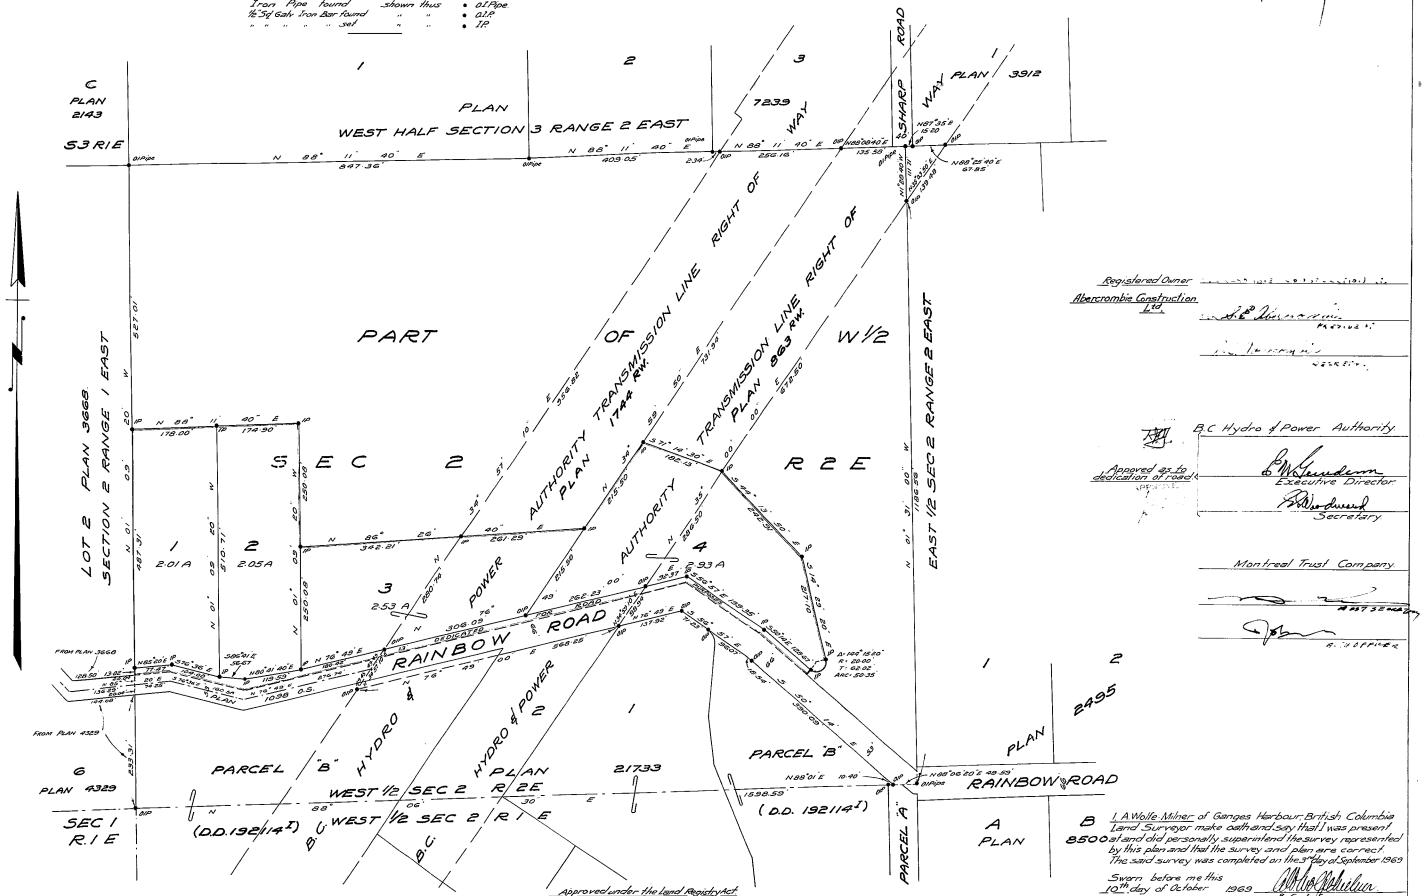

Registered Owner
Abercrombie Construction Ltd.
PRESIDENT
SECRETARY

B.C. Hydro & Power Authority
Approved as to dedication of road
Executive Director
Secretary

Montreal Trust Company

I, A. Wolfe Milner, of Ganges Harbour, British Columbia Land Surveyor make oath and say that I was present at and did personally superintend the survey represented by this plan and that the survey and plan are correct. The said survey was completed on the 3rd day of September 1969

Sworn before me this 10th day of October 1969

A Notary Public in and for the Province of British Columbia

Approved under the Land Registry Act this 24th day of October 1969
Approving Officer
Department of Highways

This Land lies within the Capital Regional District

A.W. Wolfe Milner, F.B.C. Land Surveyor, C.E.F. Ranges Harbour, B.C. 1136